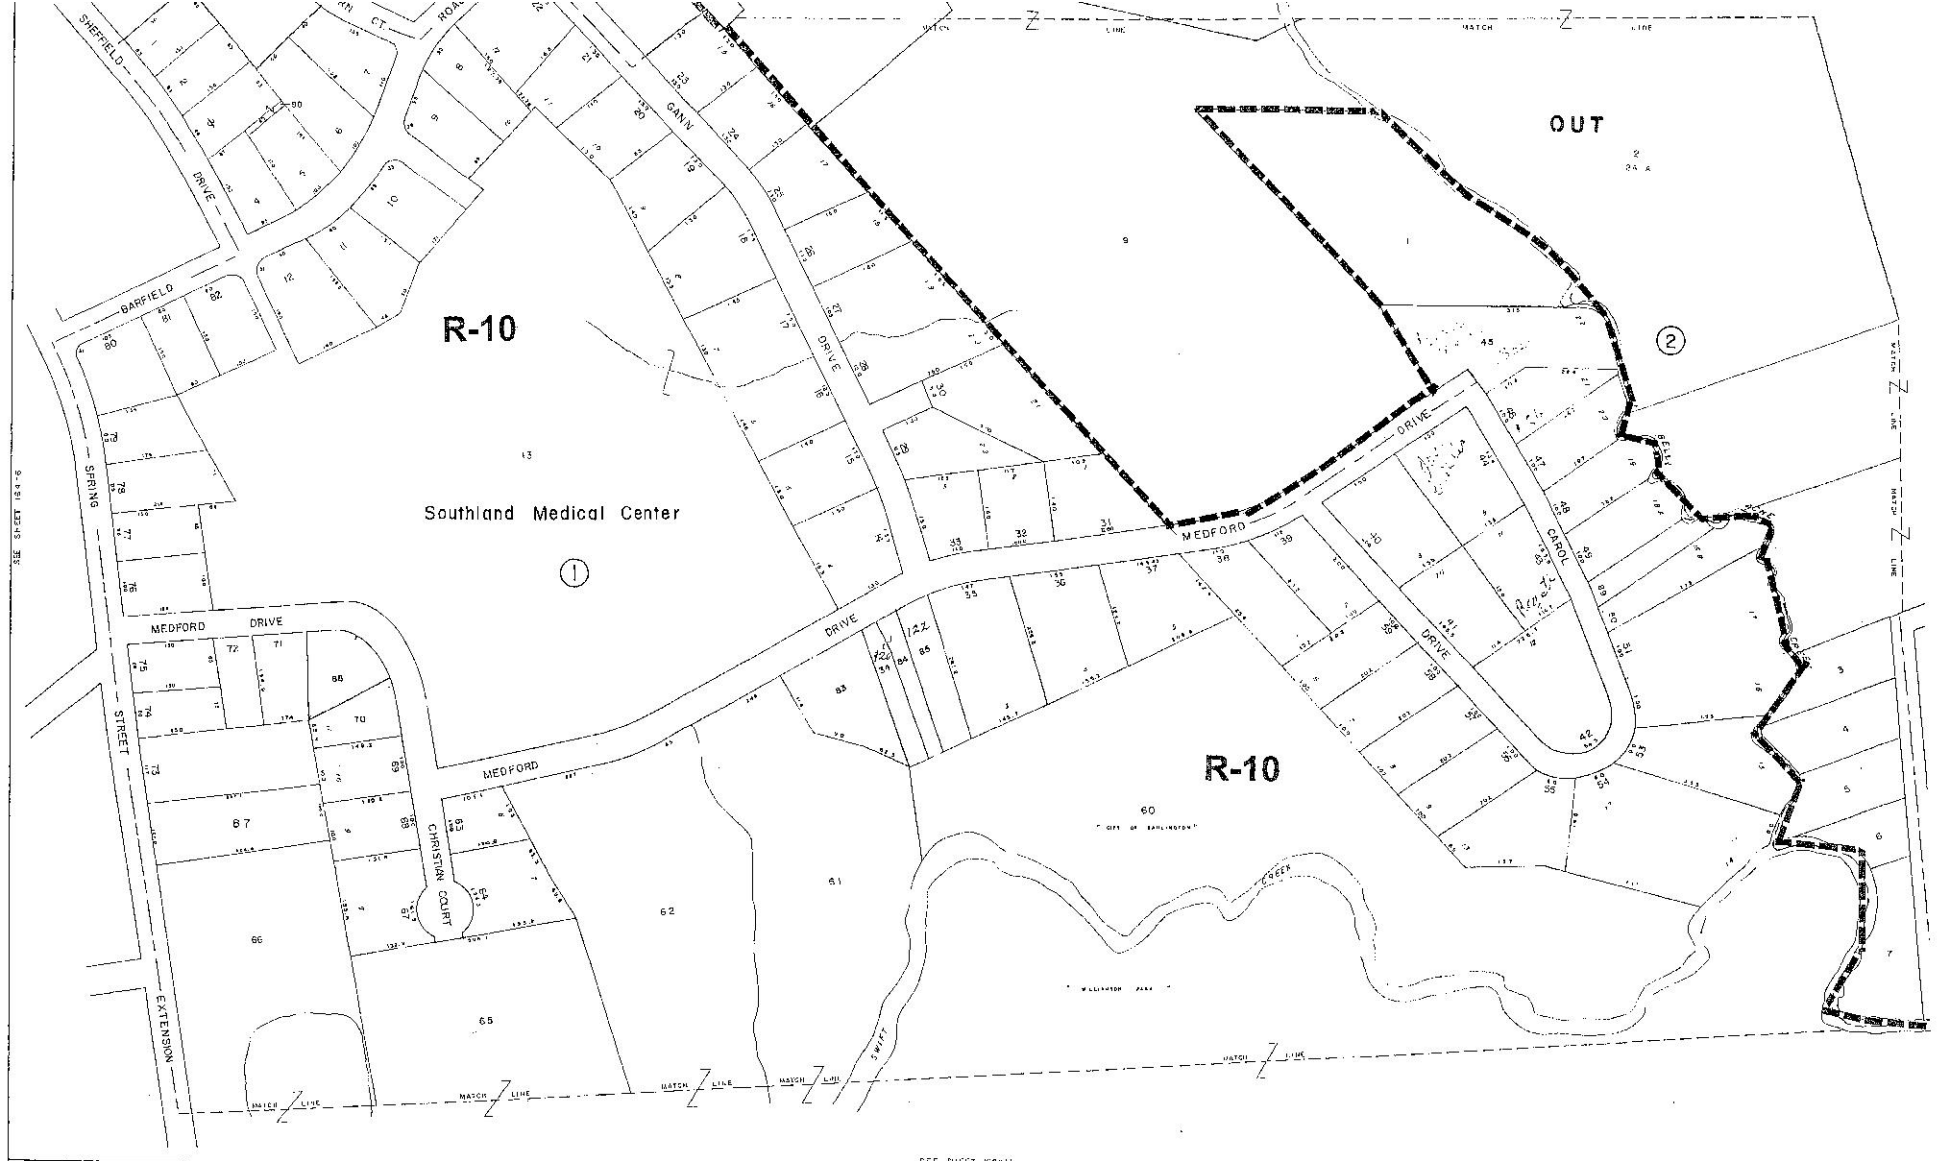

Prepared by
KUCERA & ASSOCIATES, INC.
Platsmanship Consultants
Mandan, Ohio
Lakeland, Fla. Darlington, Atlanta, Ga.

NORTH

REVISION TABLE			REVISION TABLE		
DATE	MADE BY	CHANGES OR ADDITIONS	DATE	MADE BY	CHANGES OR ADDITIONS

PROPERTY TAX MAP

DARLINGTON COUNTY

SOUTH CAROLINA

LEGEND

PROPERTY LINE
RIGHT OF WAY LINE
DENOTES COMMON OWNER
STREAM
RAILROAD
COUNTY LINE
SCHOOL DISTRICT LINE
BLOCK LINE
TAX MAP BLOCK NUMBER
TAX MAP PARCEL NUMBER

DISTRICTS

THIS MAP WAS PREPARED FOR TAX PURPOSES ONLY AND IS NOT TO BE REPRODUCED OR USED FOR SURVEYING OR CONVEYANCING

SCALE 1" = 100'
PHOTO DATE FEB.197
MAP DATE FEB.197
PRIOR MAP NO.
MAP NO. 164-7